LOOP 567

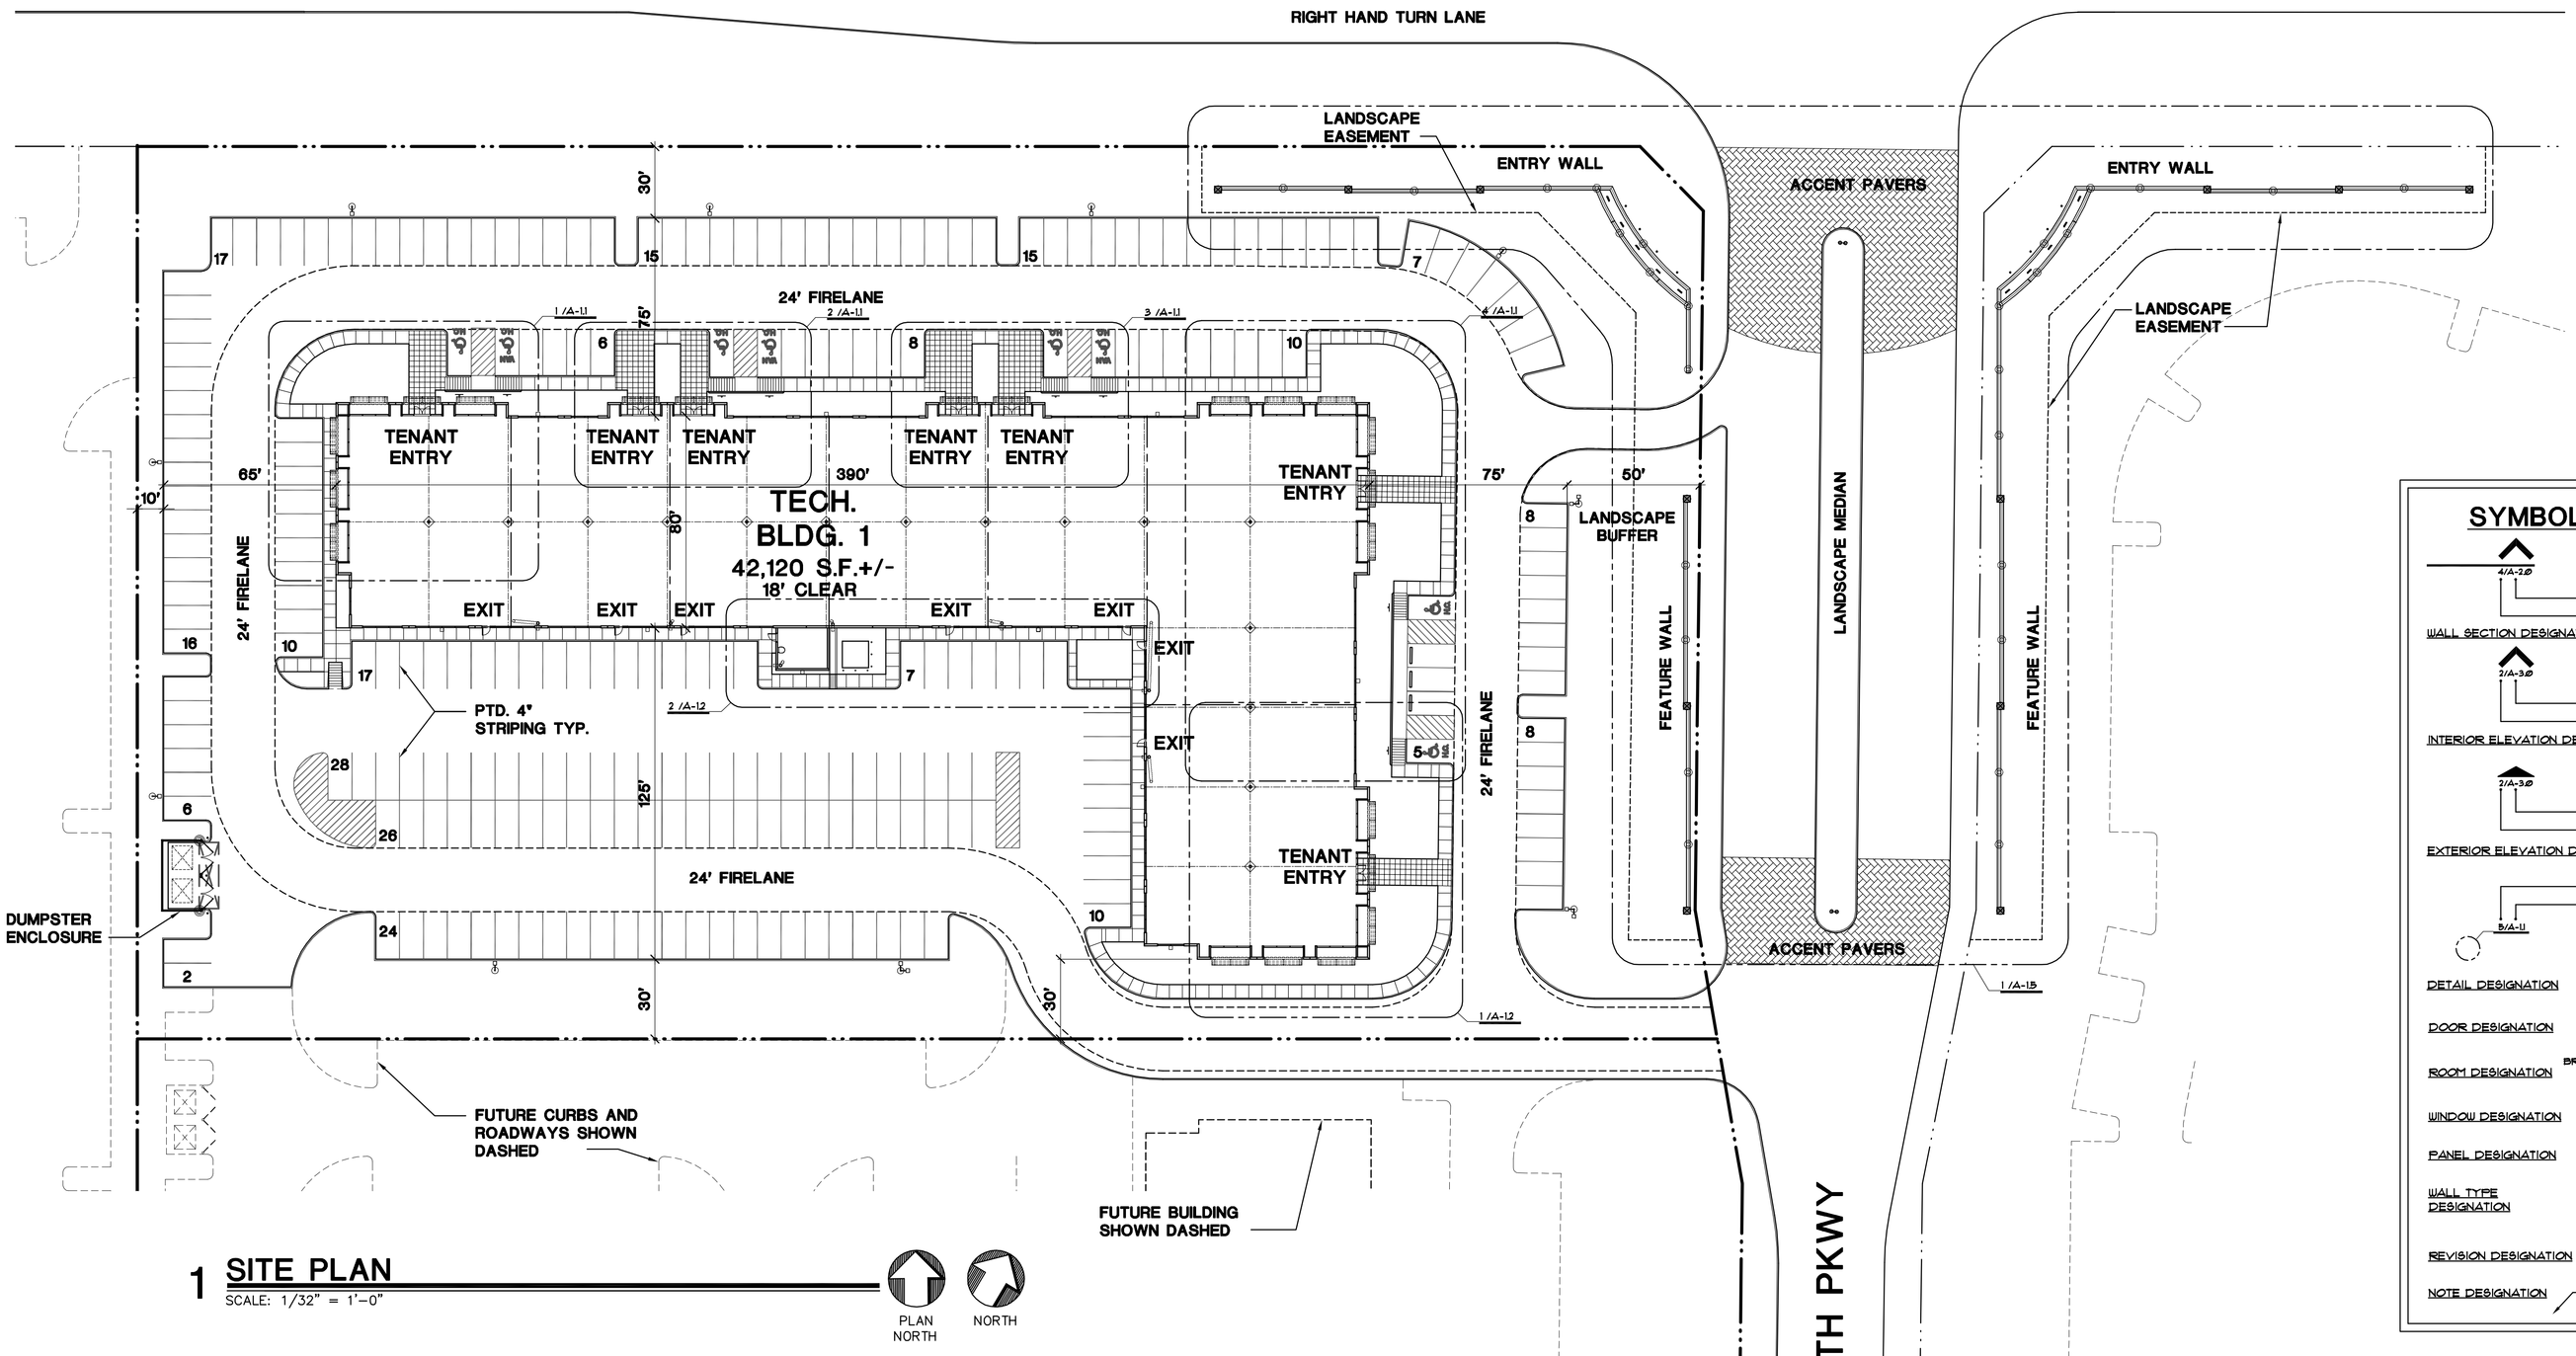

1 SITE PLAN
SCALE: 1/32" = 1'-0"

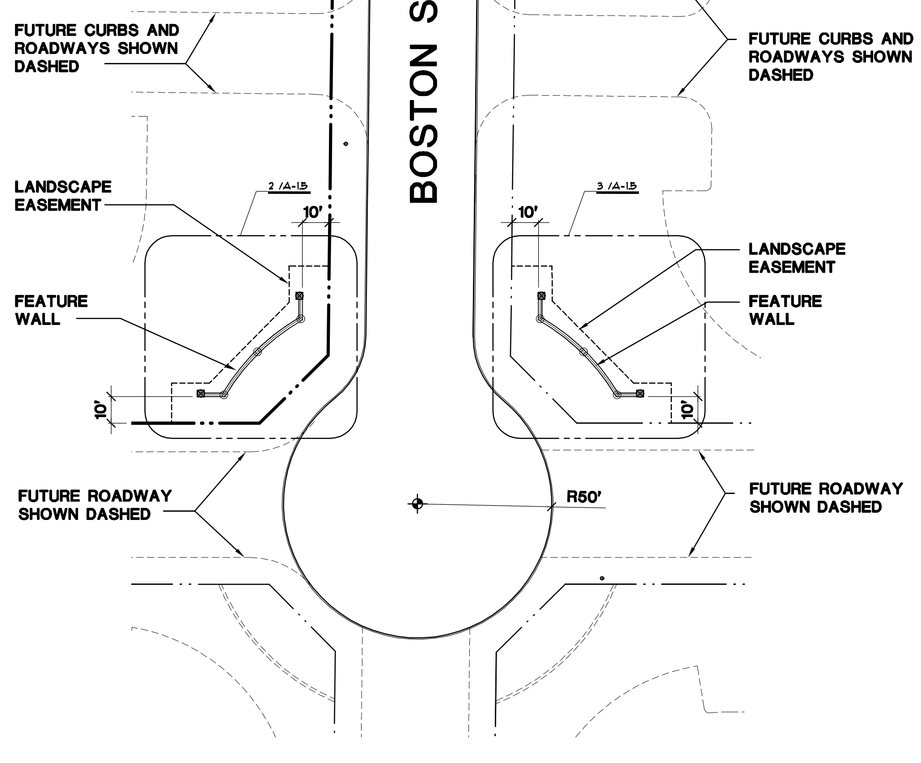

SYMBOLS LEGEND

WALL SECTION DESIGNATION (SHEET NUMBER, SECTION NUMBER)

INTERIOR ELEVATION DESIGNATION (SHEET NUMBER, ELEVATION NUMBER)

EXTERIOR ELEVATION DESIGNATION (SHEET NUMBER, ELEVATION NUMBER)

DETAIL DESIGNATION (SECTION NUMBER, SHEET NUMBER)

DOOR DESIGNATION — DOOR NUMBER

ROOM DESIGNATION — ROOM NAME, ROOM NUMBER

WINDOW DESIGNATION — WINDOW LETTER

PANEL DESIGNATION — PANEL NUMBER

WALL TYPE DESIGNATION — WALL TYPE LETTER

REVISION DESIGNATION — REVISION NUMBER

NOTE DESIGNATION — KEYNOTE NUMBER

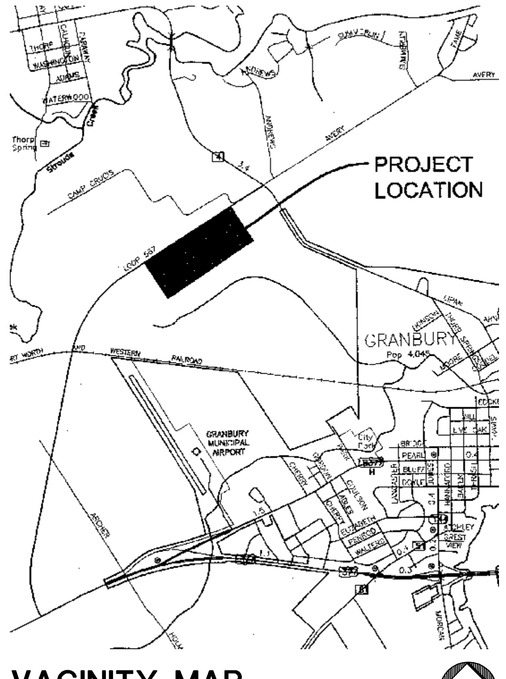

VACINITY MAP
SCALE: NONE

PLAN NORTH

CONTRACTOR'S PRICING PACKAGE

DRAWING REVIEW
DRAFTSMAN: CMW
PROJECT MANAGER: NC
DESIGN ARCHITECT:
PRODUCTION MGR.:
CHIEF ARCHITECT: JM
SCALE: 1:1

HARDY McCULLAH / MLM·ARCHITECT / INC.
DALLAS 972-385-1900
FORT WORTH 817-577-1270

REVISIONS

NO.	DATE	DESCRIPTION

©Copyright 2008 by Hardy McCullah/MLM Architects, Inc.
Anyone coming into possession of this copyrighted material other than by specific written agreement with Hardy McCullah /MLM Architects, Inc. is hereby warned that use of such without the written consent of Hardy McCullah/MLM Architects is in violation of United States copyright law and user may be liable to Hardy McCullah/MLM Architects, Inc. for damages or other remedies.

PROGRESS PRINT - NOT FOR BIDDING
PERMIT OR CONSTRUCTION

The record copy of this drawing is on file at the offices of Hardy McCullah / MLM Architects Inc., 12221 Merit Drive Suite 280 Dallas, Texas 75251. This document is released for the purpose of reference, coordination, and / or facility management under the authority of Hardy McCullah,Tx. reg. 4173 On 10/3/08. any modification(s) to this drawing shall be in compliance with the Texas board or Architectural Examiner's rules.

COMMERCE CENTRE of GRANBURY

TECH CENTRE 1
A DEVELOPMENT BY
JERRY DURANT

SHEET TITLE
MASTER SITE PLAN

JOB NUMBER 310804
SHEET NUMBER A-1.0
OF SHEETS
DATE OF ORIGINAL ISSUE OCTOBER 3, 2008